




Level 1
4000



Level 0
0

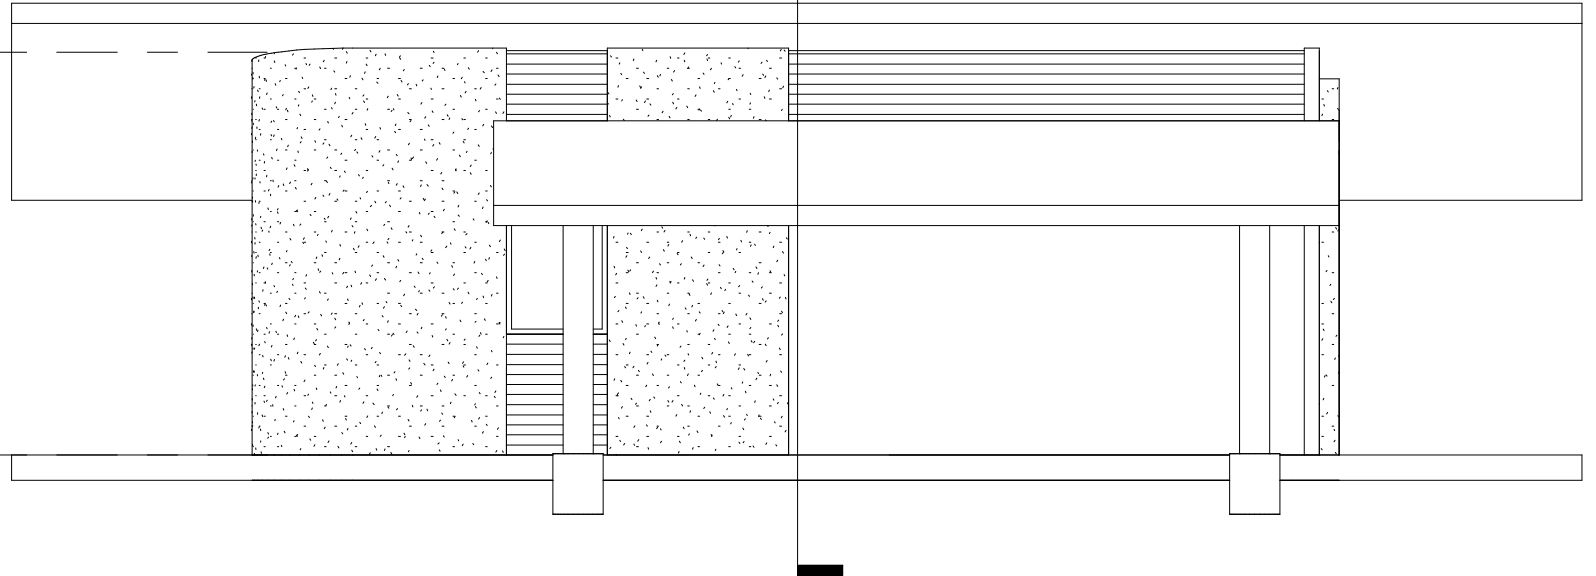

1

South
1 : 50



NORTH

DRAWING: South Elevation

SCALE: 1 : 50

DATE: 13/10/2022

STUDENT NAME: Joshua Micallef

PROJECT: Dwelling

PAGE NO. A4

CLASS: CODE2270

STUDENT NO. z5361047



UNSW
AUSTRALIA